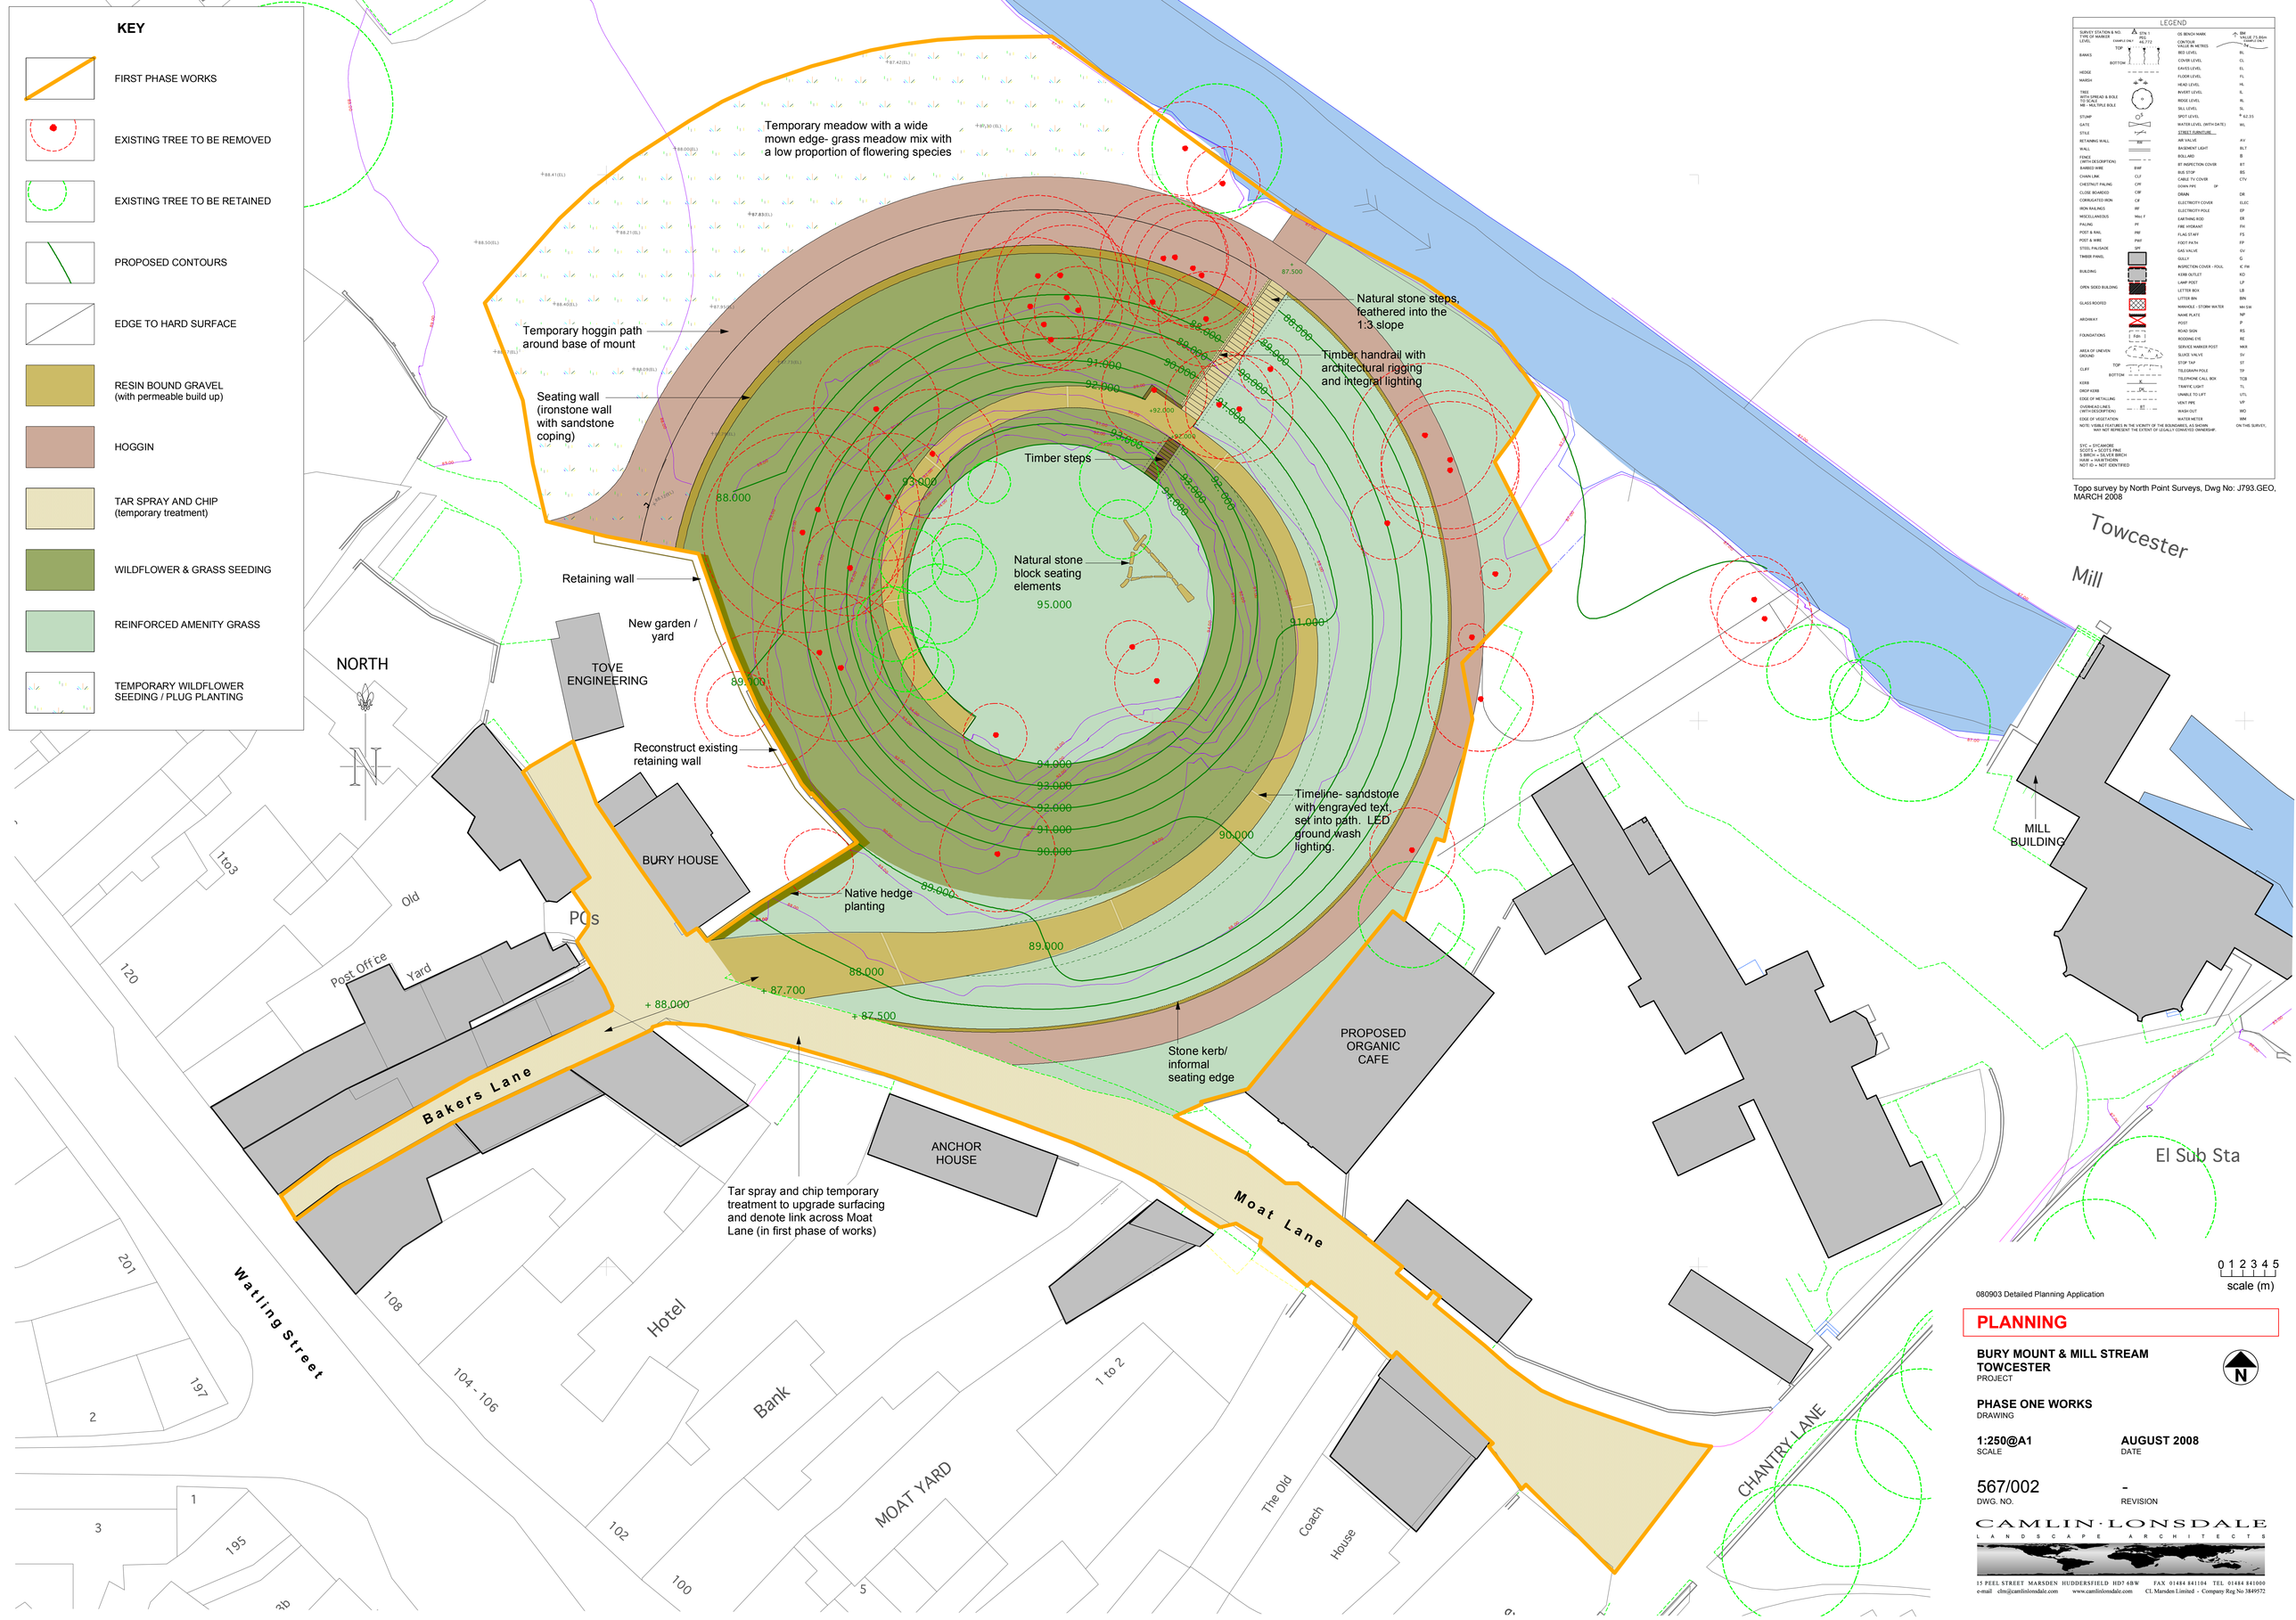

Topo survey by North Point Surveys, Dwg No: J793.GEO, MARCH 2008

080903 Detailed Planning Application

PLANNING

BURY MOUNT & MILL STREAM TOWCESTER
PROJECT

PHASE ONE WORKS
DRAWING

1:250@A1
SCALE

AUGUST 2008
DATE

567/002
DWG. NO.

-
REVISION

CAMLIN·LONSDALE
LANDSCAPE ARCHITECTS

15 PEEL STREET MARSDEN HUDDERSFIELD HD7 6BW FAX 01484 841104 TEL 01484 841000
e-mail clm@camlinlonsdale.com www.camlinlonsdale.com CL Marsden Limited - Company Reg No 3849572